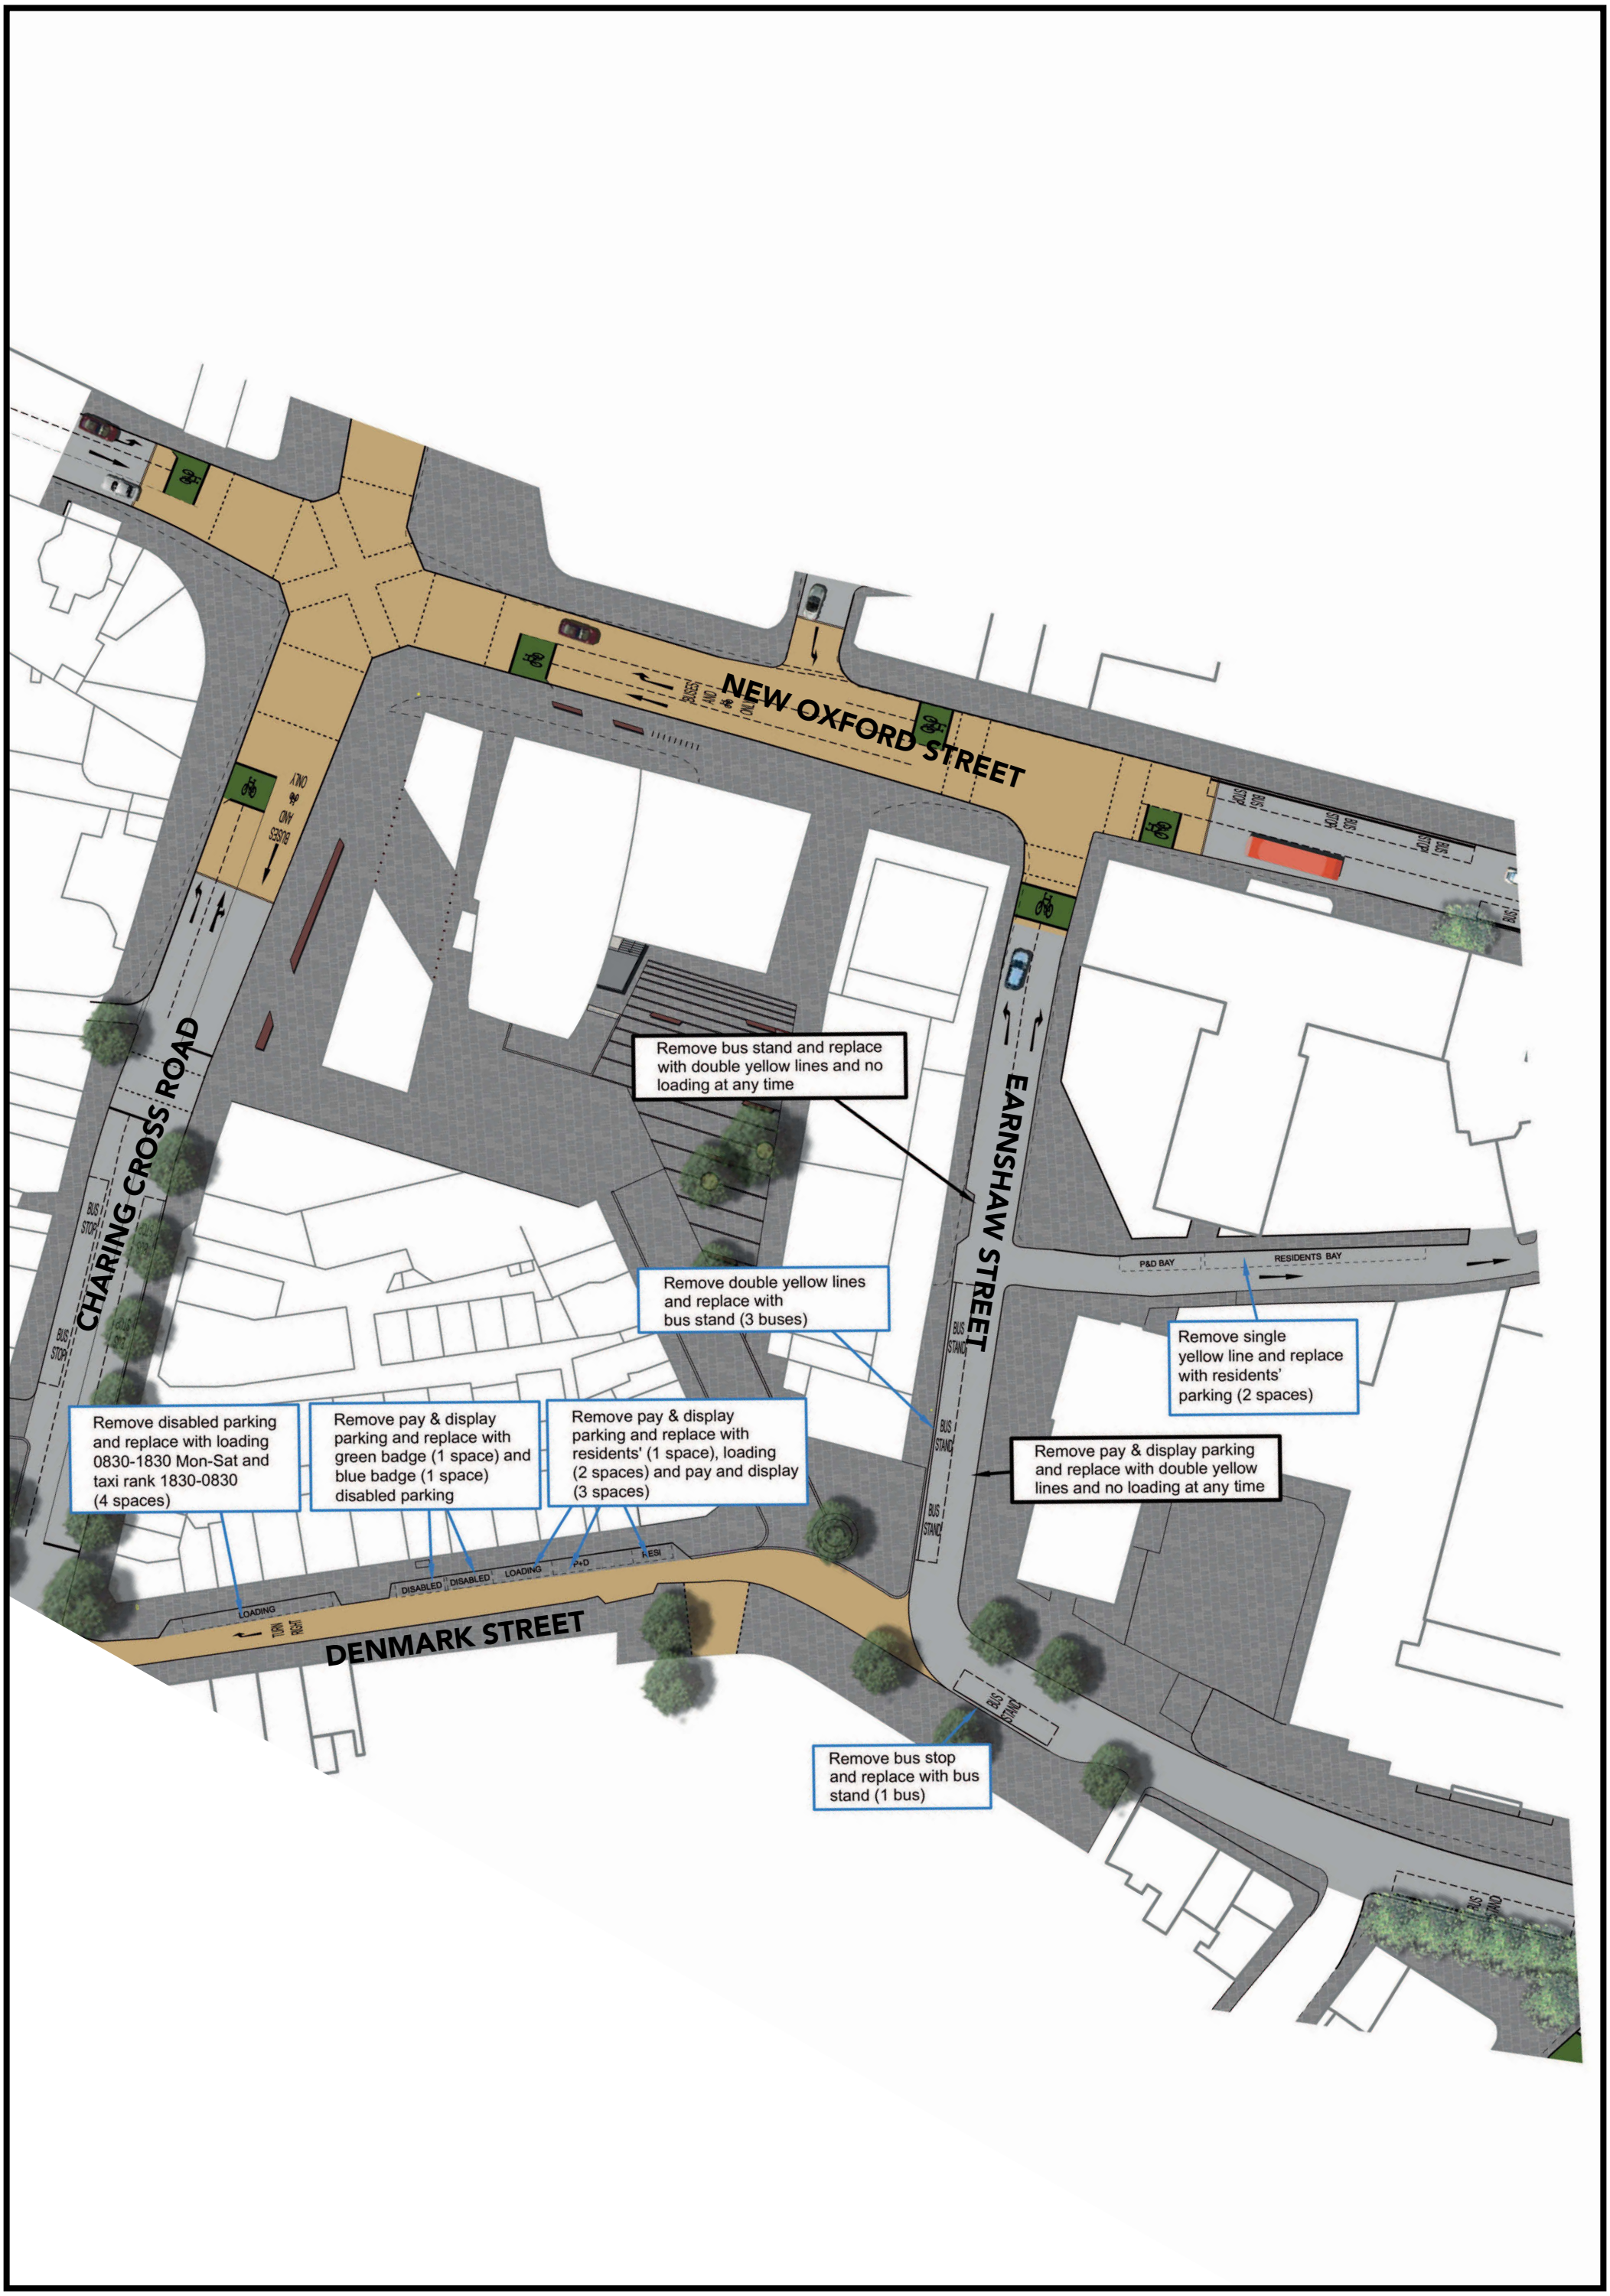Appendix F: St Giles Circus parking plan